


Panels Facing SW @ 10 Deg with 0.5m spacing

17.6kWp, 44 Modules

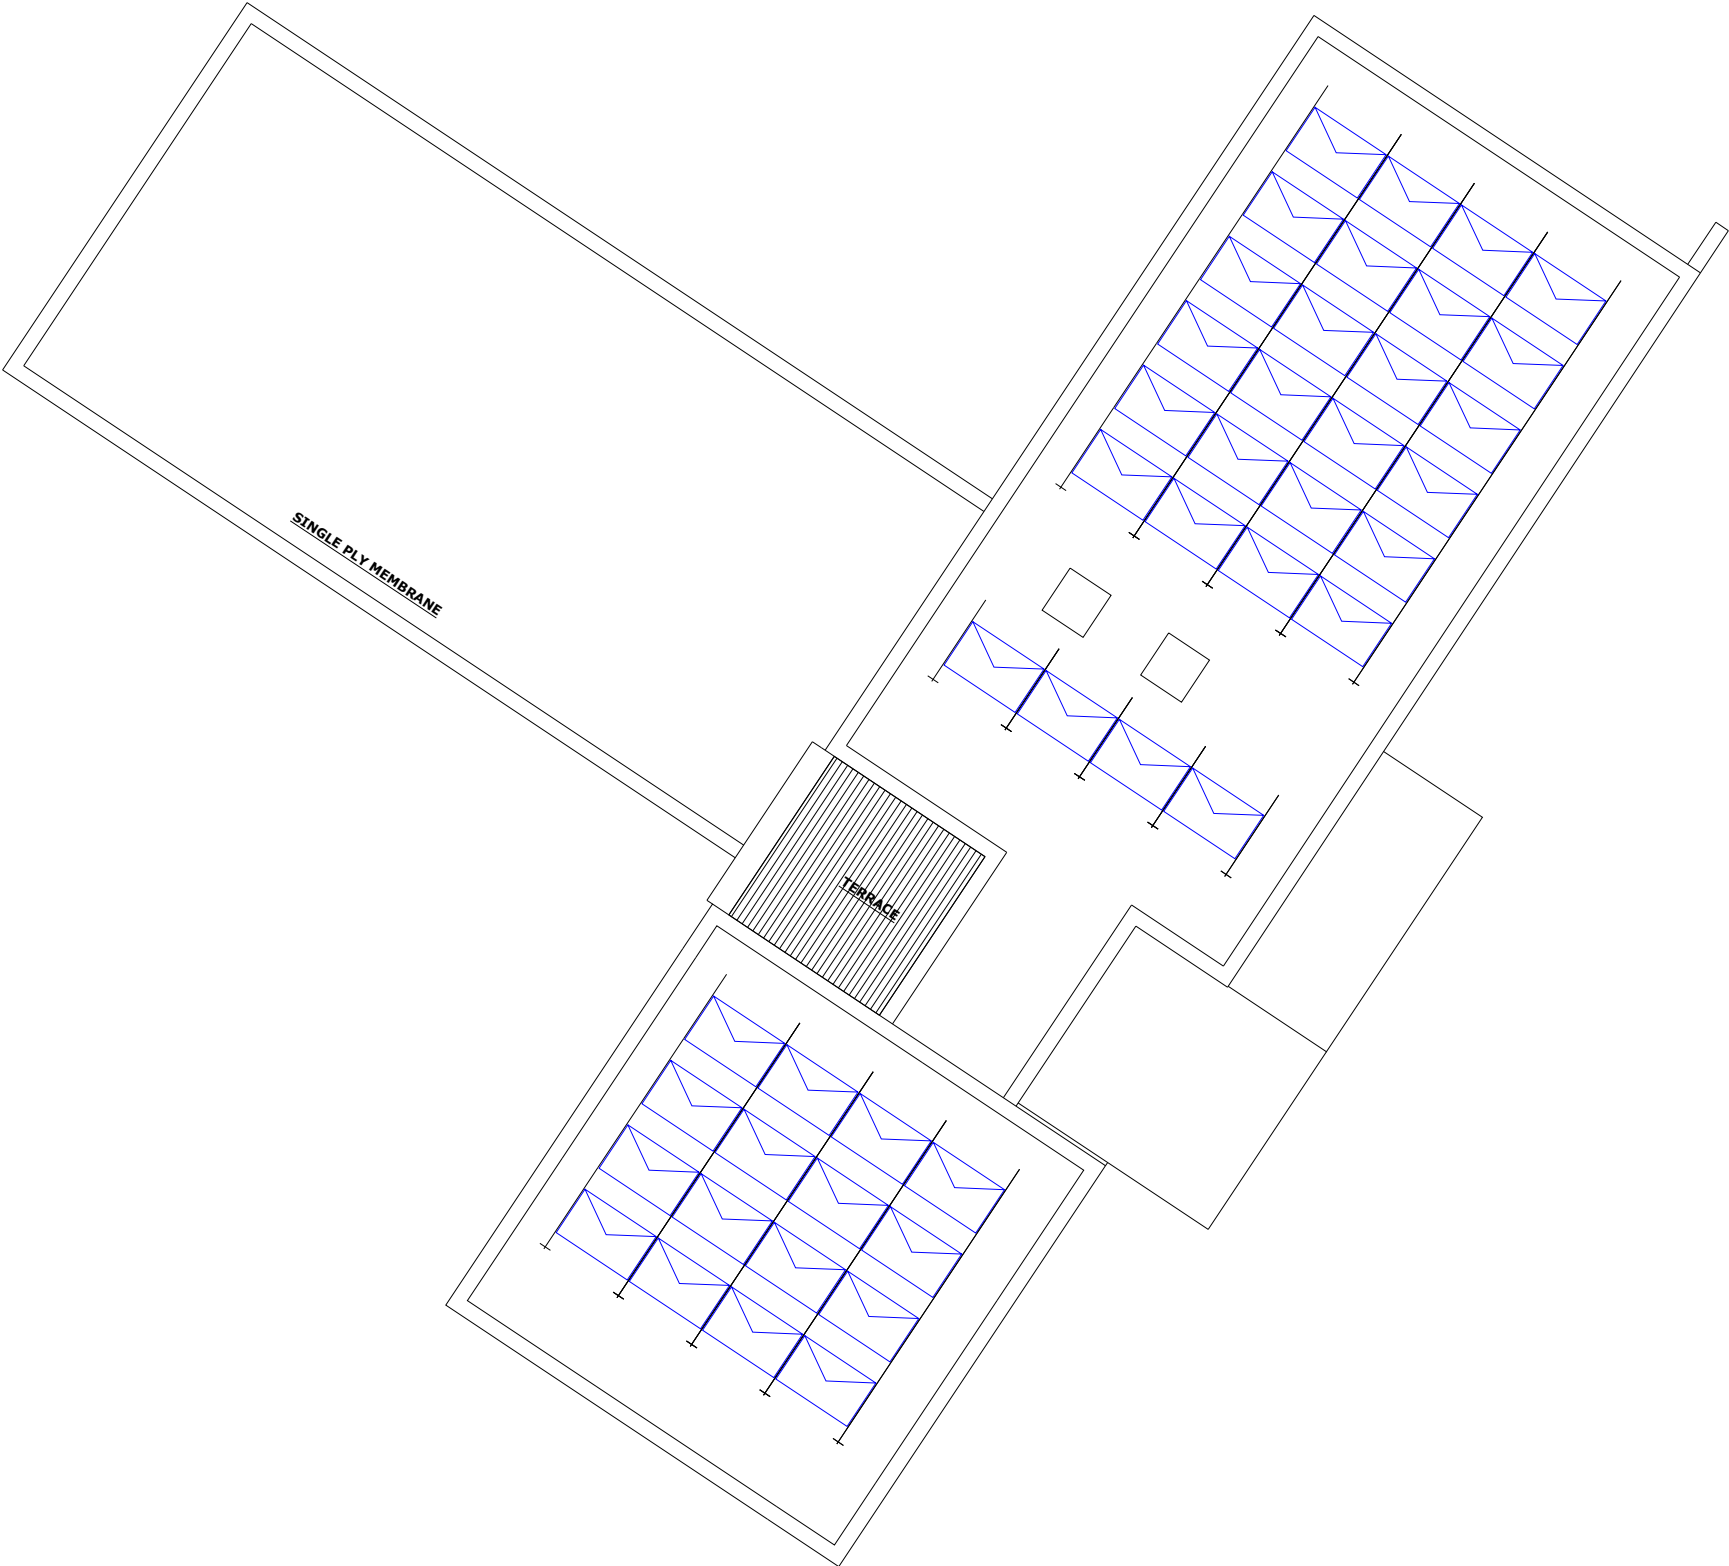

Notes:

00	19/01/21		TN	
REV	DATE	COMMENT	BY	CKD
PROJECT ID		ENGENIUS-PV-01		
PROJECT NAME		FAIRWAYS BINSTEAD		
DRAWING TITLE		SOLAR PV LAYOUT		
STATUS		PRELIMINARY		
PAPER SIZE		A3		
SCALE		NTS		
DRAWING REFERENCE		PV LAYOUT-R00		

